ROAD SIDE

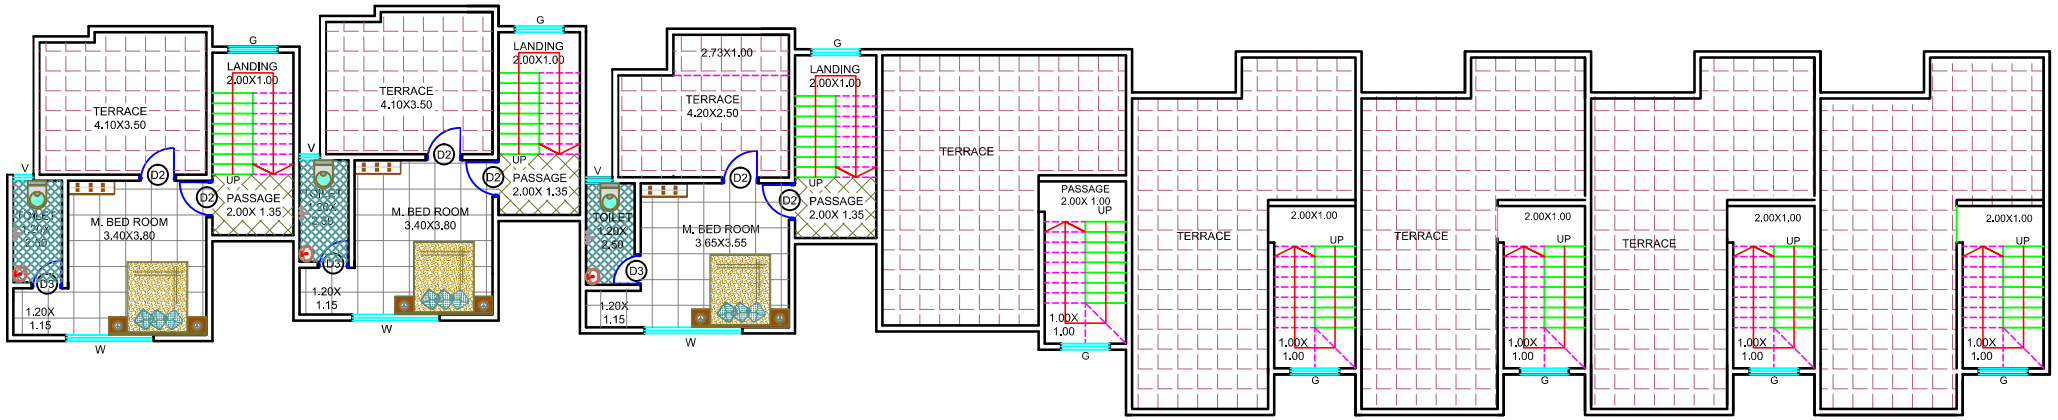

DRN BY.	CHKD. BY.	SCALE	TITLE:- 3RD FLOOR PLAN	PROJECT
				PROPOSED RESIDENTIAL BUNGLOW
DATE.	COPIES ISSUED TO		OWNER- POWAR	AT - BANDAR ROAD, RATNAGIRI,
	N			

MILIND R. YADAV
9422436536